NOTES:

1. All dimensions are in millimetres unless otherwise stated.
2. See Drg No ***SD/500/11*** for General Notes.
3. See Drg No ***SD/500/12*** for notes on setting and adjustment of ironwork.
4. The Contractor/Developer shall provide a pump or gully emptier vehicle and operator(s) to enable a complete internal inspection of the gully at the end of the maintenance period at a time and date arranged with the Engineer's representative. The costs to be borne by the Contractor/Developer.

100mm thick, U shaped precast concrete cover/riser slab to BS 5911-6 (**Allowable alternative to brickwork**)

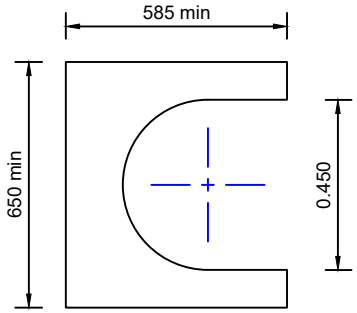

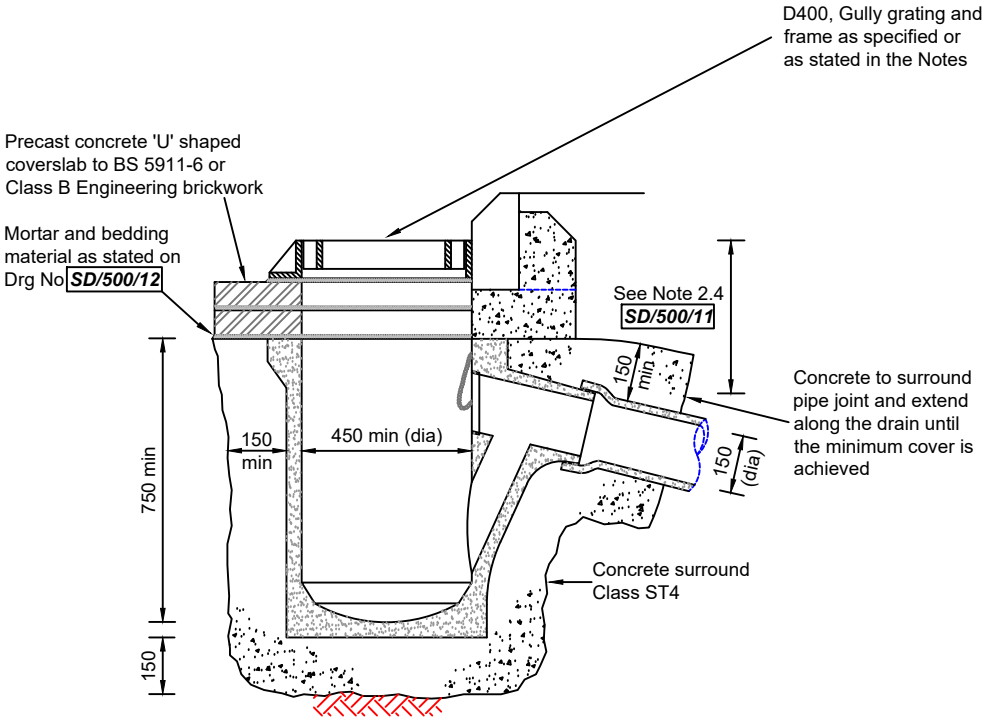

PRECAST CONCRETE OR CLAY GULLY
CROSS SECTION

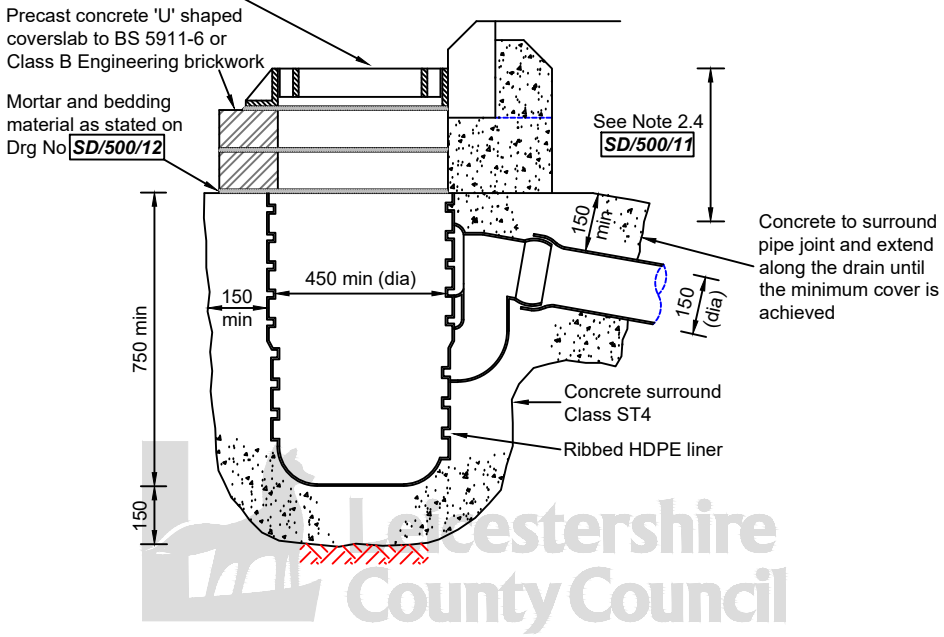

IN SITU CONCRETE GULLY
CROSS SECTION

©Crown copyright 2015. All rights reserved. Use of this image is limited to viewing on-line and printing one copy. Leicestershire County Council. 100019271.

Leicestershire County Council ENVIRONMENT AND TRANSPORT DEPARTMENT	TITLE: DRAINAGE TRAPPED ROAD GULLY	DRAWING NUMBER: SD/500/13 DATE: APRIL 2024 AUTOCAD REF: K\GENERAL\D9997STDDRG\STD DRGS 2015 SCALE: NOT TO SCALE	0 Rev / 01.04.2024 Date / Supersedes Dwg. SD/5/13 - September 2002 Notes on Revision