TYPICAL DETAILS OF BRICK CATCHPIT

(Pipe diameter 100 - 450, depth to top of base slab 1.3 - 3.0) see Note 9

NOTES:

1. For Notes see Drg No ***SD/500/16***.

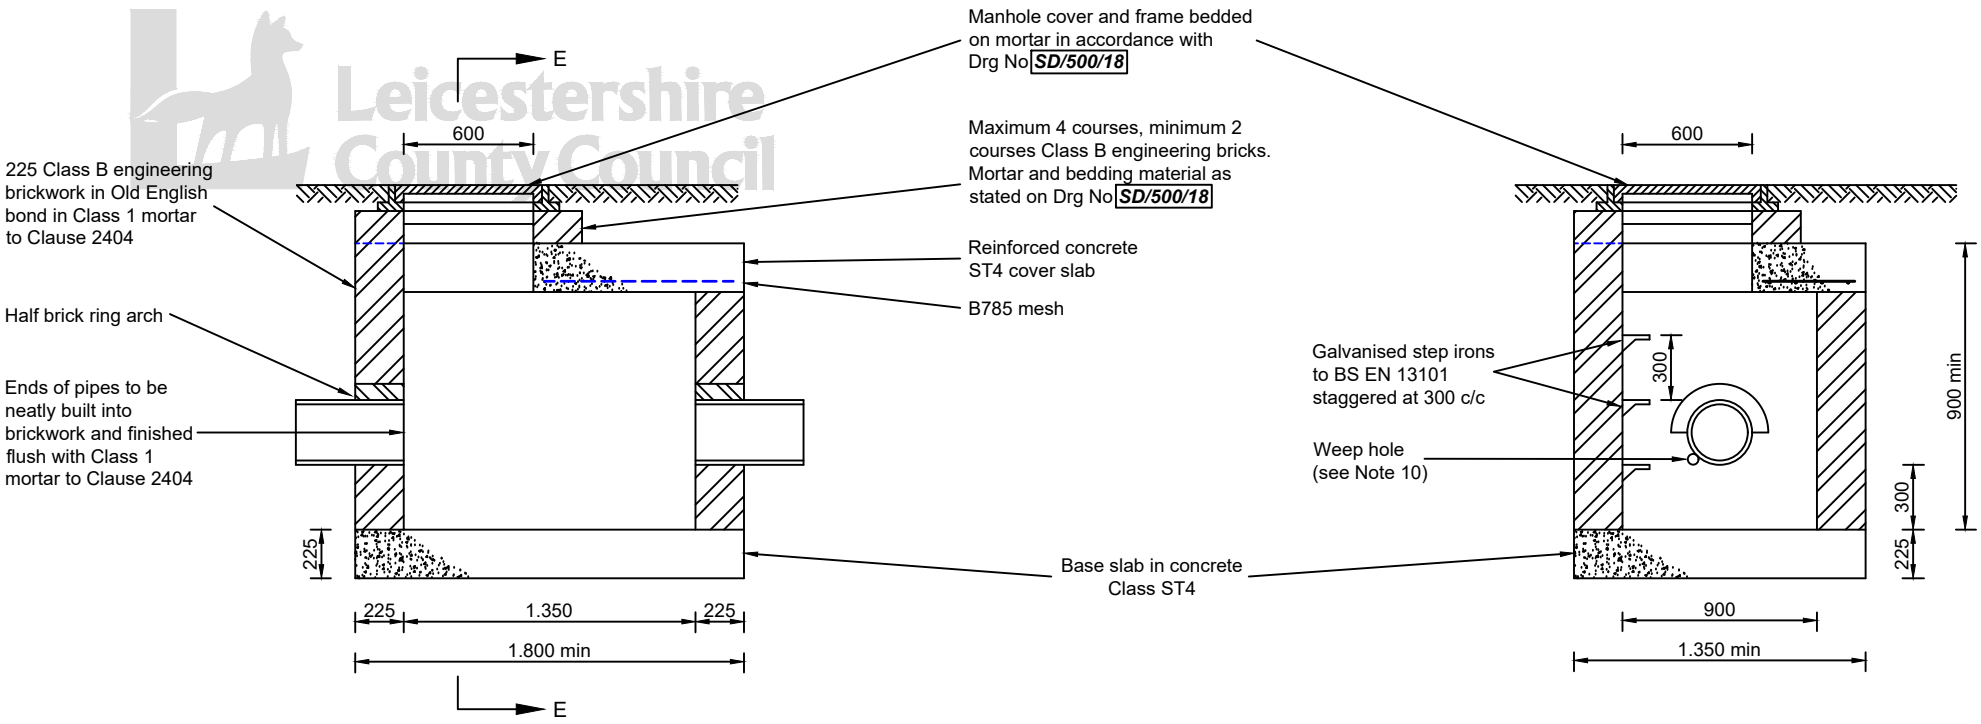

SECTION D - D

SECTION E - E

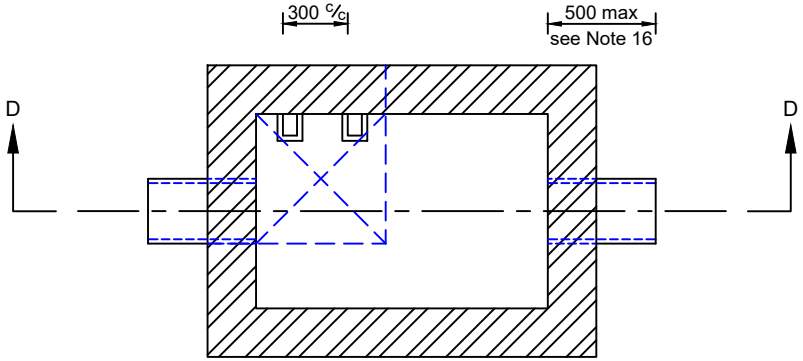

PLAN

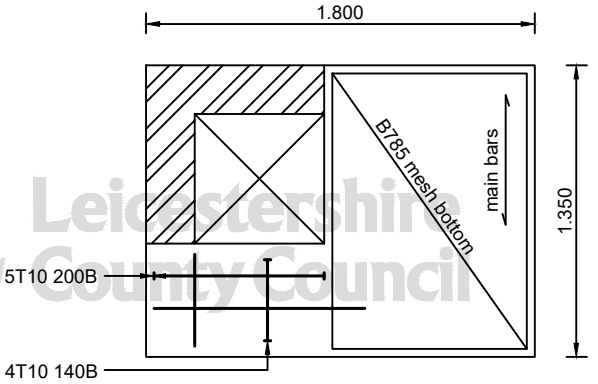

COVER SLAB REINFORCEMENT

©Crown copyright 2015. All rights reserved. Use of this image is limited to viewing on-line and printing one copy. Leicestershire County Council. 100019271.

Leicestershire County Council

ENVIRONMENT AND TRANSPORT DEPARTMENT

TITLE:

DRAINAGE

BRICK CATCHPITS

DRAWING NUMBER	DATE
SD/500/20	APRIL 2024
AUTOCAD REF	SCALE
K\GENERAL\D9997STDDRG\STD DRGS 2015	NOT TO SCALE

Rev	Date	Notes on Revision
0	01.04.2024	Supersedes Dwg. SD/5/20 - September 2002