NOTES:

1. If distance 'x' is greater than or equal to 1000mm then the remainder of ditch should be backfilled with acceptable material and compacted in accordance with Tables 6/1 and 6/4.
2. If distance 'x' is less than 1000mm, the remainder of ditch to be backfilled with capping material or Type 1 sub-base up to sub-formation or formation level respectively.
3. The 6B1 starter layer shall be a crushed rock complying with the requirements of The Specification of Highway Works for a class 6B and with the grading below.

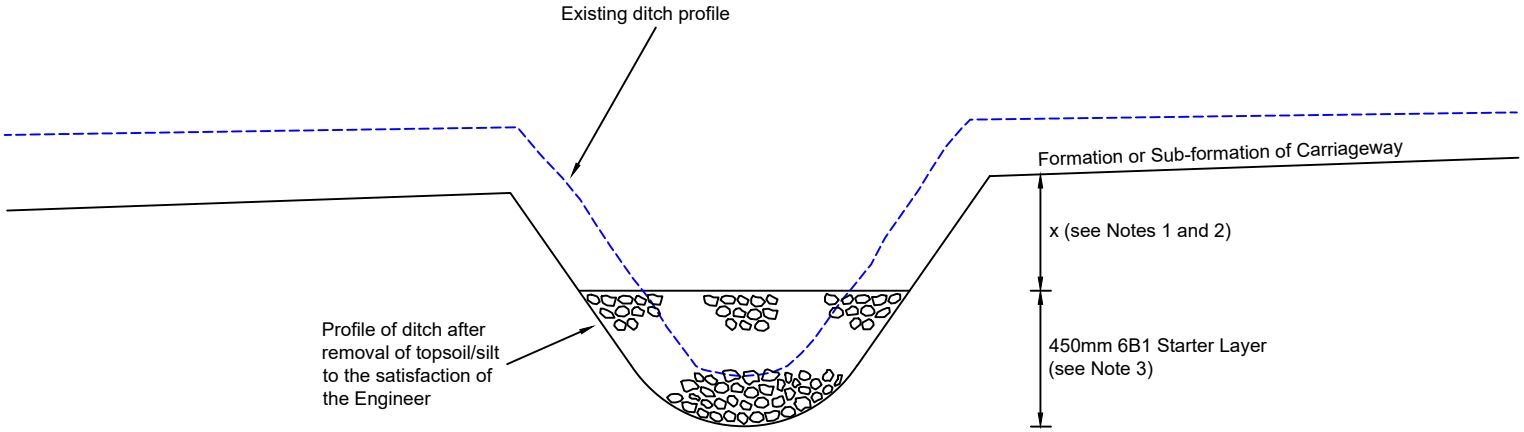

CLASS	PERCENTAGE BY MASS PASSING THE SIZE SHOWN						
	SIZE (mm)						
	150	125	100	50	10	2	0.063
6B1	100		0 - 20				0 - 5

©Crown copyright 2015. All rights reserved. Use of this image is limited to viewing on-line and printing one copy. Leicestershire County Council. 100019271.

Leicestershire County Council
ENVIRONMENT AND TRANSPORT DEPARTMENT

TITLE:

DRAINAGE

TREATMENT OF DIVERTED DITCHES UNDER NEW CARRIAGEWAYS

DRAWING NUMBER	DATE
SD/500/33	APRIL 2024
AUTOCAD REF	SCALE
K:\GENERAL\D9997STDDRG\STD DRGS 2015	NOT TO SCALE

Rev	Date	Notes on Revision
0	01.04.2024	Supersedes Dwg. SD/5/33 - September 2002