NOTES:

1. All dimensions are in millimetres unless otherwise stated.
2. Multi cable runs to be installed in common trench "HORIZONTAL" and "NOT TOUCHING."
3. Cable draw ropes to be provided in all ducts.

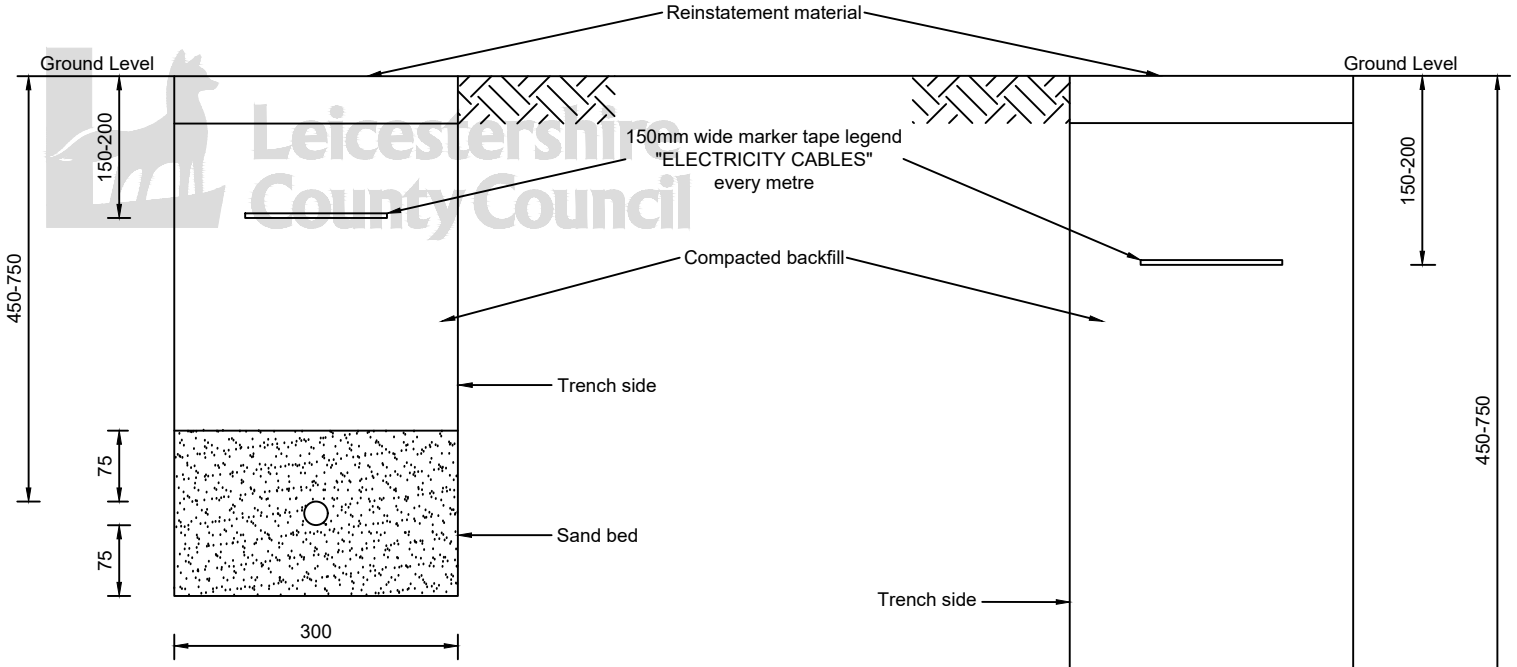

CABLE IN TRENCH

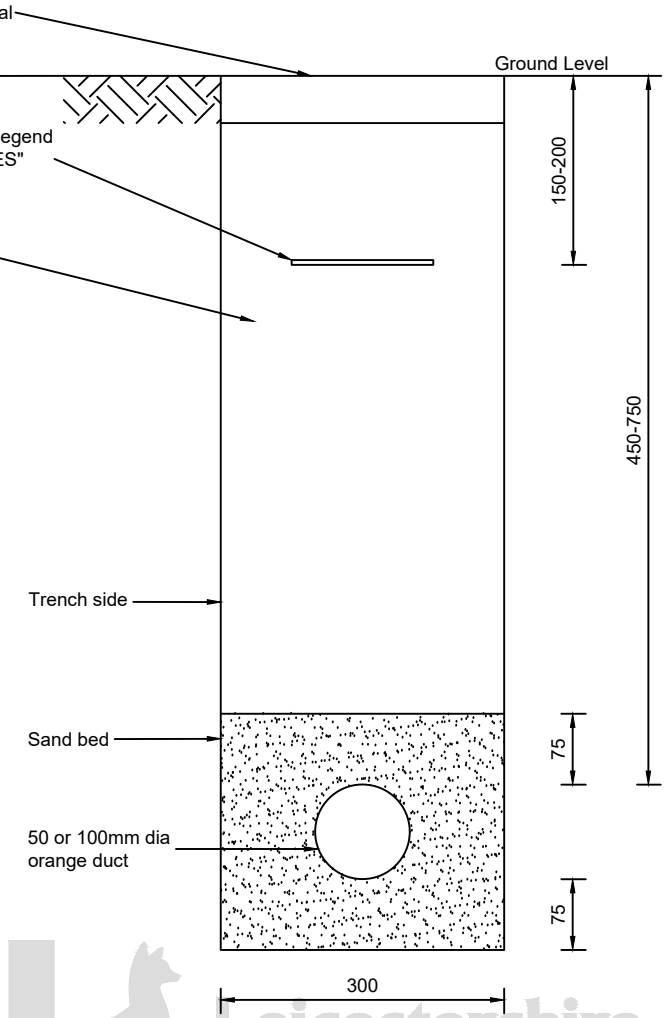

CABLE IN DUCT

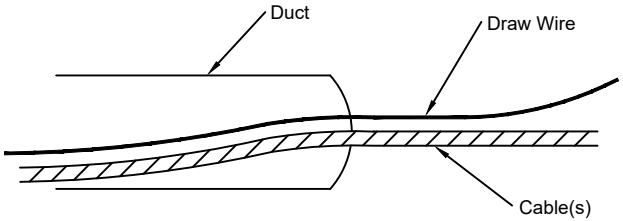

DETAIL OF SEALED DUCT END

©Crown copyright 2015. All rights reserved. Use of this image is limited to viewing on-line and printing one copy. Leicestershire County Council. 100019271.

Leicestershire County Council ENVIRONMENT AND TRANSPORT DEPARTMENT	TITLE: DRAINAGE CABLE TRENCH AND DUCT DETAILS	DRAWING NUMBER: SD/500/42 AUTOCAD REF: K\GENERAL\D9997STDDRG\STD DRGS 2015	DATE: APRIL 2024 SCALE: NOT TO SCALE

Rev	Date	Notes on Revision
0	01.04.2024	Supersedes Dwg. SD/5/42 - September 2002