NOTES:

1. For Notes see Drg No ***SD/500/3.***

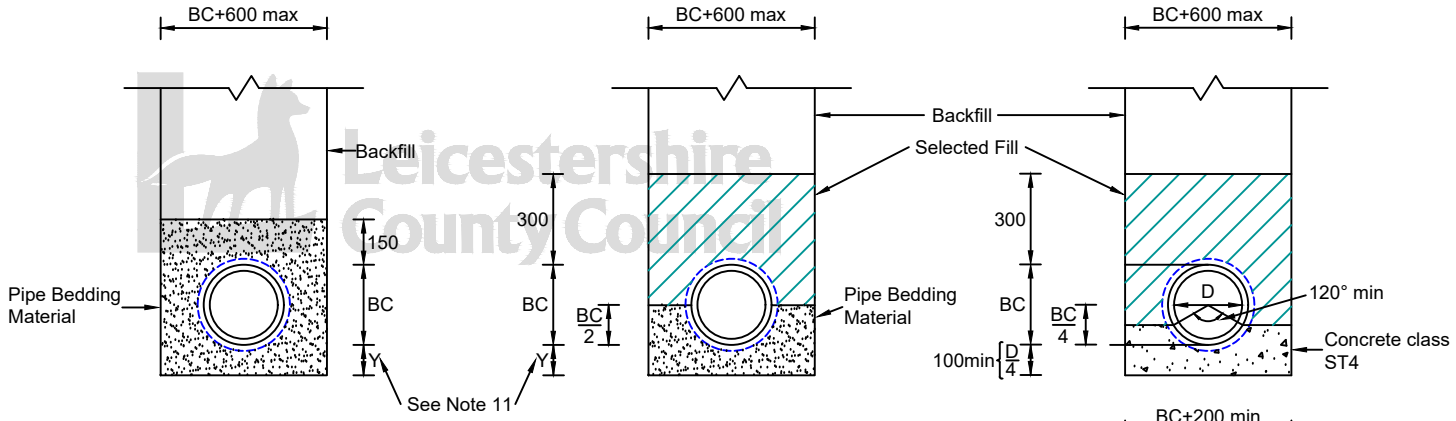

BED TYPE S

(Granular bed and surround - bedding factor 2.2)

BED TYPE B

(Granular bed and haunch - bedding factor 1.9)

BED TYPE A

(Concrete bed - bedding factor 2.6)

Compressible board or preformed joint filler (see note 16) for full thickness of concrete bed or surround and at intervals not exceeding 8m and to coincide with pipe joints

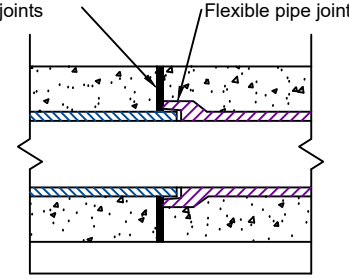

EXPANSION JOINT FOR CONCRETE

(Bed or Surround)

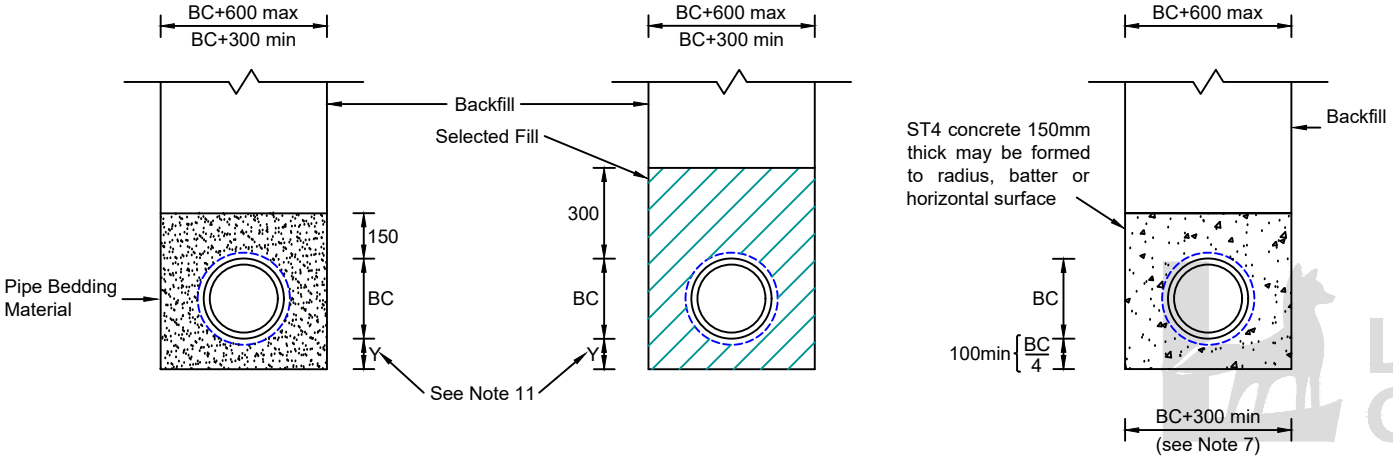

BED TYPE E

(Granular bed and surround)

BED TYPE Q

(Bed and surround)

BED TYPE Z

(Concrete surround)

©Crown copyright 2015. All rights reserved. Use of this image is limited to viewing on-line and printing one copy. Leicestershire County Council. 100019271.

Leicestershire County Council

ENVIRONMENT AND TRANSPORT DEPARTMENT

TITLE:

DRAINAGE

SEWERS AND DRAINS - TRENCH AND BED DETAILS

DRAWING NUMBER	DATE
SD/500/04	APRIL 2024
AUTOCAD REF	SCALE
K:\GENERAL\D9997STDDRG\STD DRGS 2015	NOT TO SCALE

Rev	Date	Notes on Revision
0	01.04.2024	Supersedes Dwg. SD/5/4 - September 2002