NOTES:

1. For Notes see Drg No ***SD/500/16***.
2. All dimensions in millimetres unless otherwise stated.

BACKDROPS

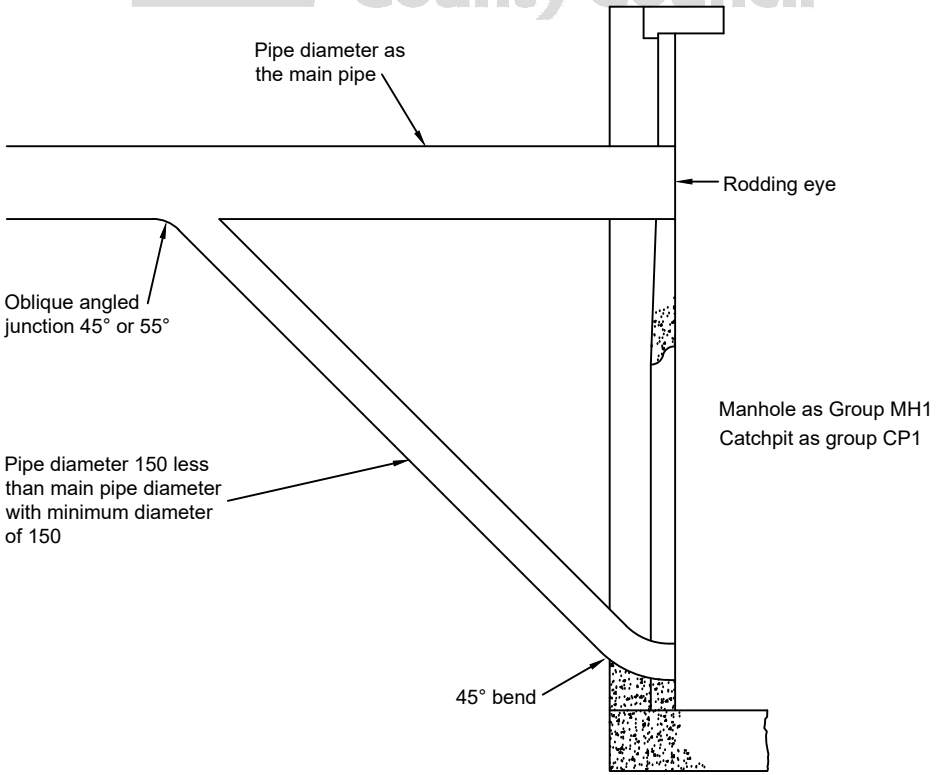

TYPE 1 - RAMPED BACKDROP LESS THAN 2m

(Can be used on drainage schemes intended for adoption by a Water Authority)

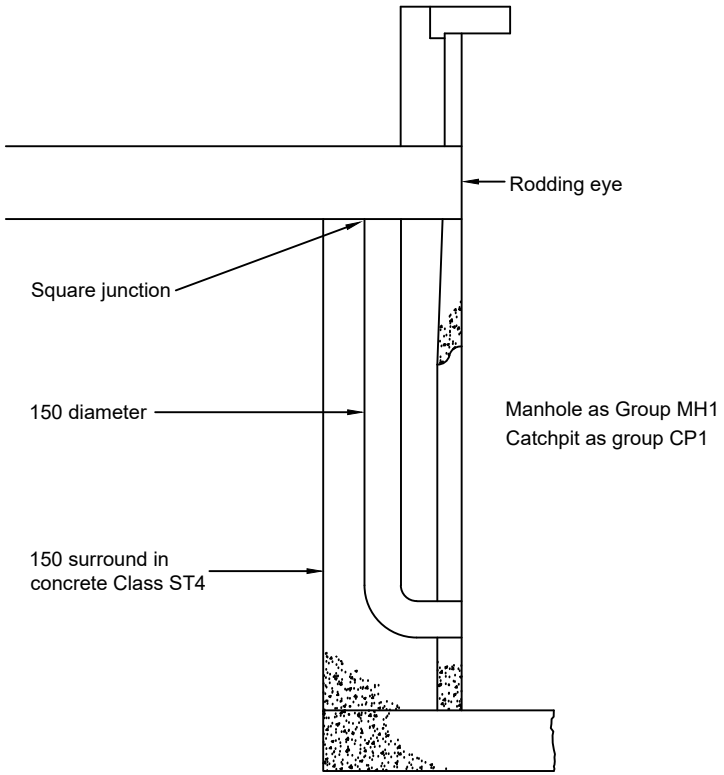

TYPE 2 - VERTICAL BACKDROP GREATER THAN 2m

(Not to be used on drainage schemes intended for adoption by a Water Authority)

©Crown copyright 2015. All rights reserved. Use of this image is limited to viewing on-line and printing one copy. Leicestershire County Council. 100019271.

Leicestershire County Council ENVIRONMENT AND TRANSPORT DEPARTMENT	TITLE: DRAINAGE BACKDROPS	DRAWING NUMBER: SD/500/25 AUTOCAD REF: K:\GENERAL\D9997STDDRG\STD DRGS 2015 SCALE: NOT TO SCALE	DATE: APRIL 2024

Rev	Date	Notes on Revision
0	01.04.2024	Supersedes Dwg. SD/5/24 - September 2002

THE FOLLOWING DRAWING IS SD/500/27